*100mm min from the finished deck substrate height to the top of the finished internal floor level

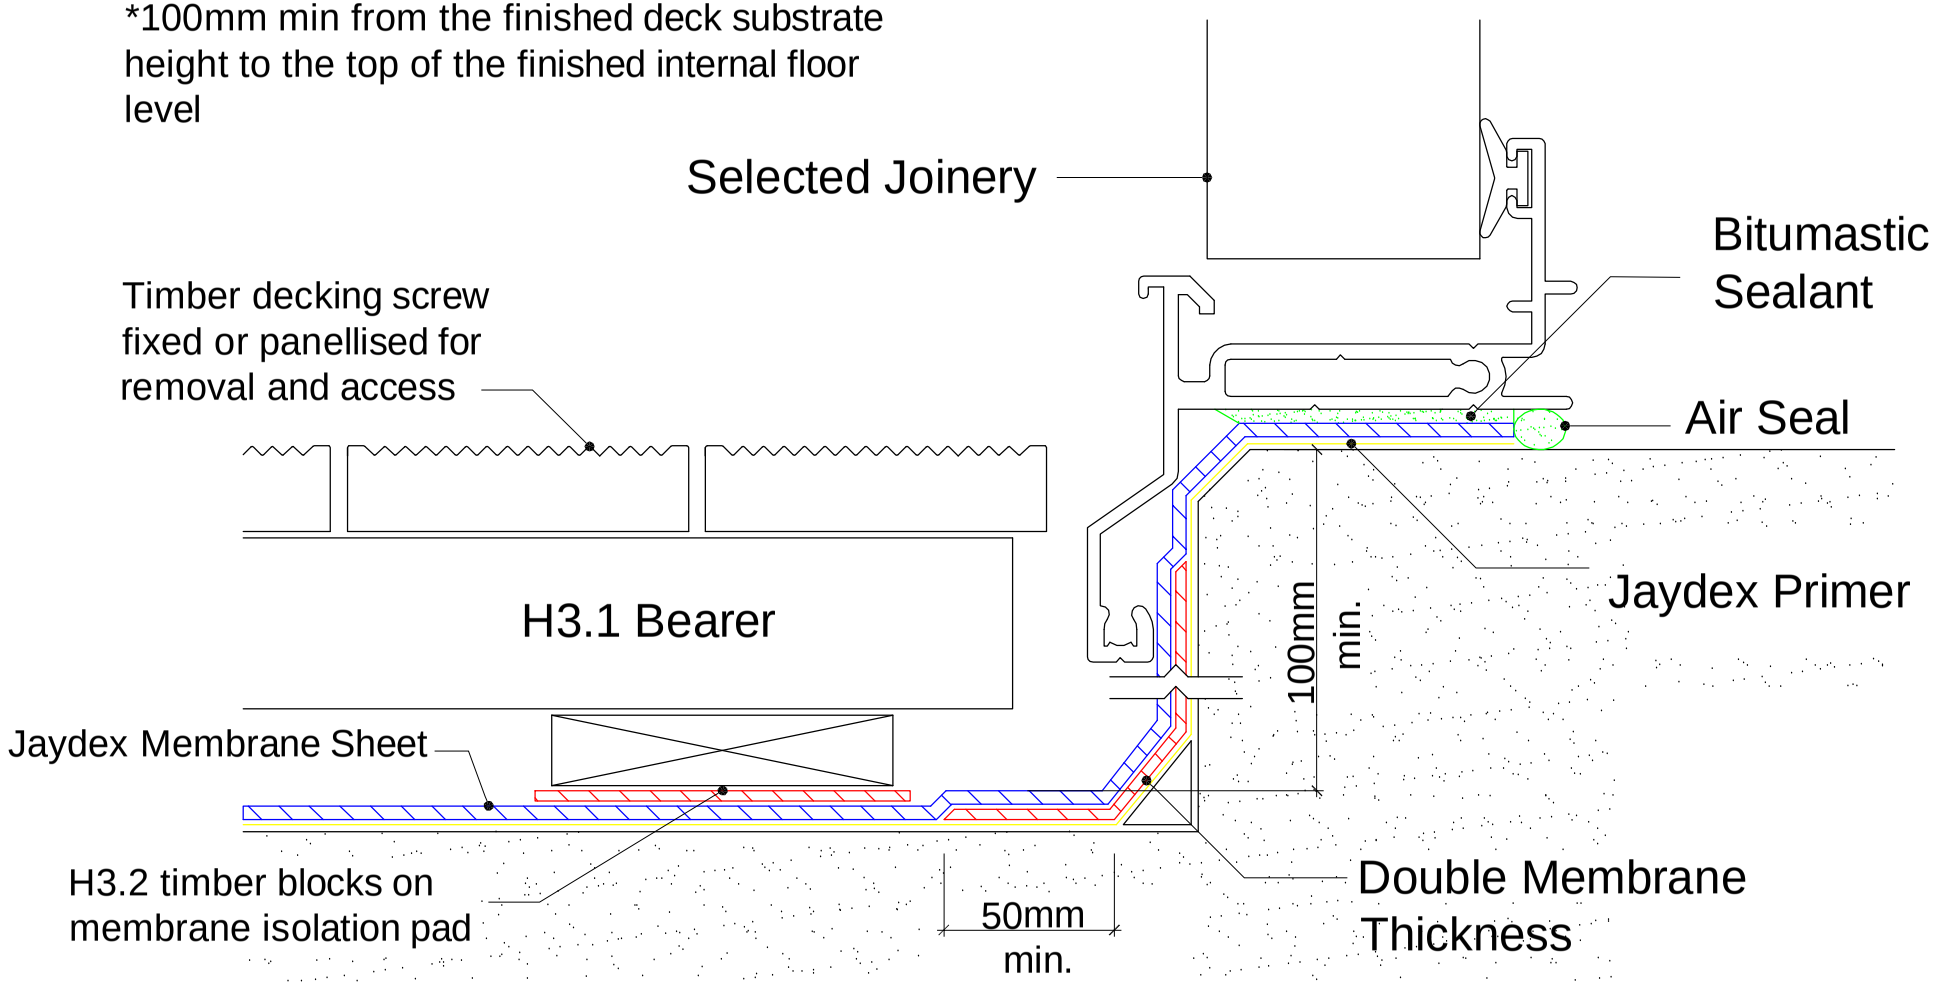

Disclaimer

The detailed drawings as outlined are based on our experience and application procedures and represent the latest information available. No responsibility is taken for uses to which this information may be put, but we advise that where the application is in complete conformity with the appropriate specification a warranty maybe available.

We reserve the right to alter or up date the information parameter at anytime without prior notice.

*Copyright

JAYDEX INTERNATIONAL · LIMITED

UNIT 3c-3 MARKEN PLACE,
GLENFIELD, AUCKLAND

P.O Box 100 000
NORTHSHORE MAIL CENTRE

PHONE Bus. (09) 444-1751
FAX (09) 444-0132

E-MAIL jaydex@xtra.co.nz
sales@jaydex.com

DECK	DOOR SILL TRANSITION
Single Sheet Torch-On Membrane System	
Timber Duckboard Overlay Finish	
DK/18/SS/TM	Date: 06/06 Drawn: SE